VILLAGE at Oakland Springs

VILLAGE AT OAKLAND SPRINGS

THE KEARNY TOWNHOMES BOOK

2026




MEXICO
INDIA
CHINA
CHINA

The Kearny Townhomes



LOT 115 • 200 Kearny St • $601,675

4 Bedroom
3.5 Bath
2,406 Sqft


Featuring:

- Lake & park views
- Black quartz countertops
- Upscale plumbing fixtures
- Private courtyard
- 2-car garage
- Covered side porch

VILLAGE at Oakland Springs


Marketed by Townscape Realty

BUILT BY BRYAN

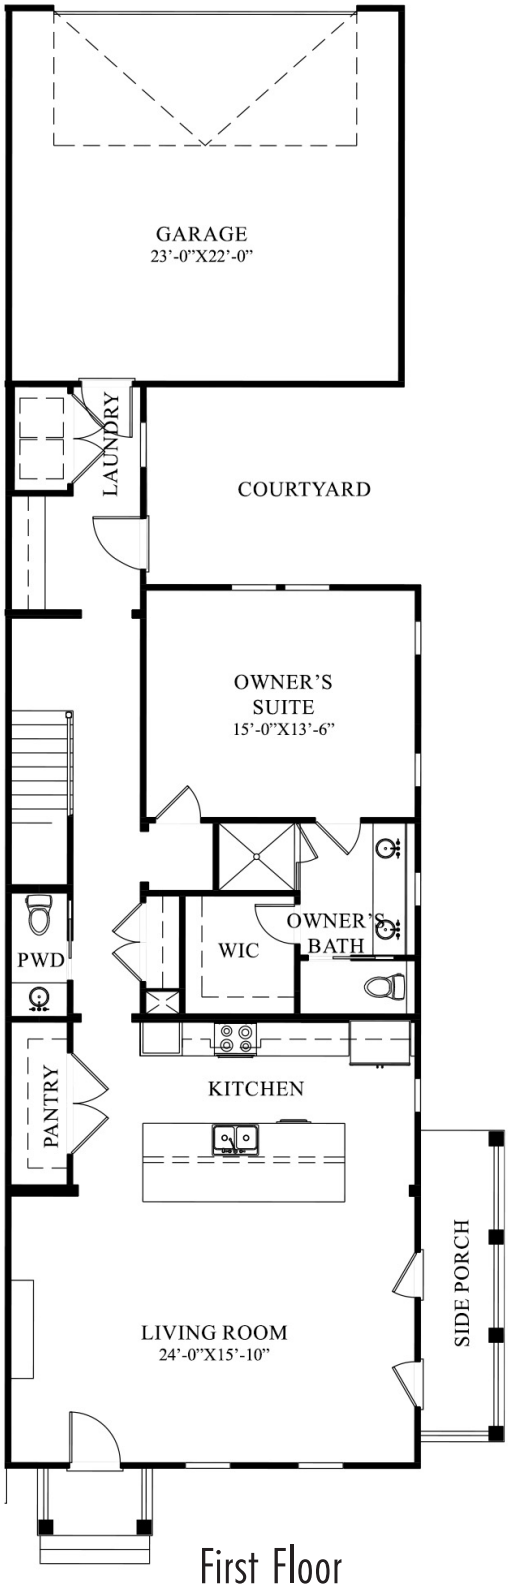

First Floor

Second Floor

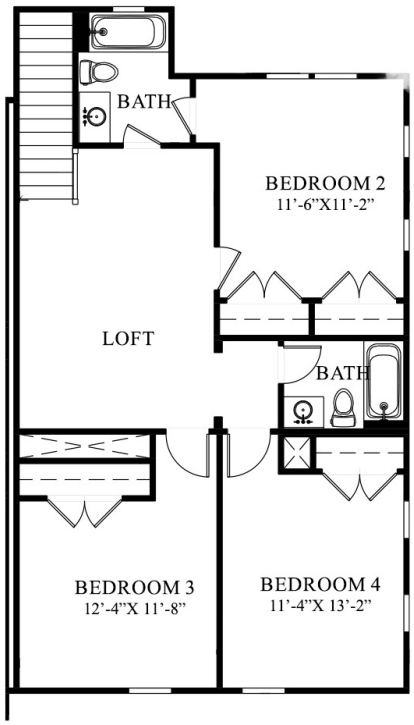

The elevation and plans contained herein are not to scale and are graphic illustrations for marketing and presentation purpose only. They do not constitute a contact or guarantee on part of Townscape Realty. Actual homes may vary prior to or during construction. Square footage and room dimensions are approximate. Exterior materials may vary. Some features shown may be optional. Accordingly, neither these materials, nor any communication made or given in connection with these materials, may be deemed to constitute only representation or warranty or may otherwise be relied upon by persons or entity unless conveyed in written form. The builders reserve the right to substitute materials and components of similar quality, and to change features, option, price and architectural details without notice.

REALTOR® EQUAL HOUSING OPPORTUNITY

The Kearny Townhomes



Lot 117 • 204 Kearny St • $599,400

4 Bedroom
3.5 Bath
2,167 Sqft

Featuring:


- Park view
- Quartz countertops
- Upscale plumbing fixtures
- Private courtyard

VILLAGE at Oakland Springs


Marketed by Townscape Realty

BUILT BY BRYAN

First Floor

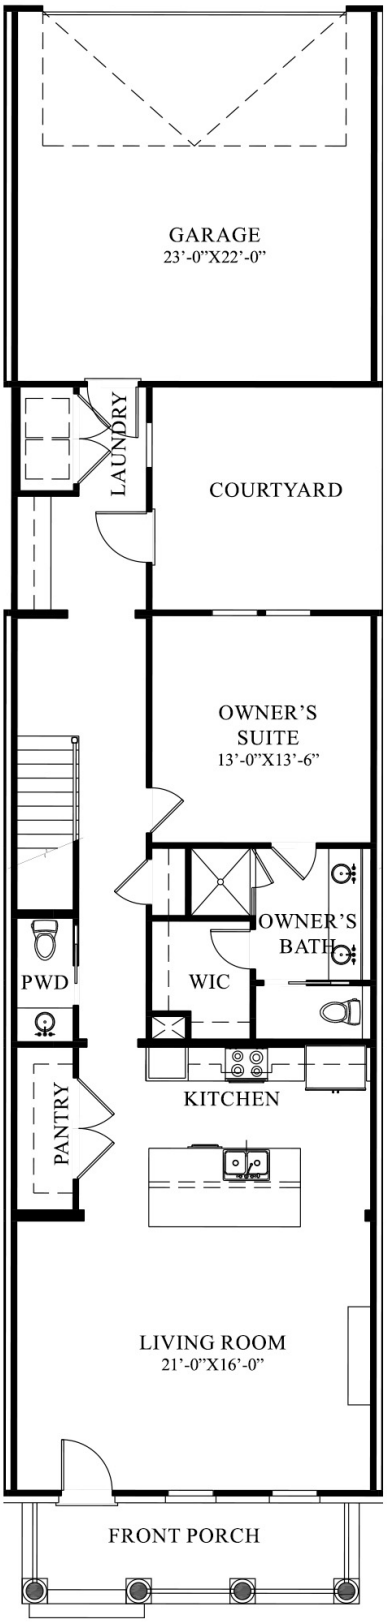

Second Floor

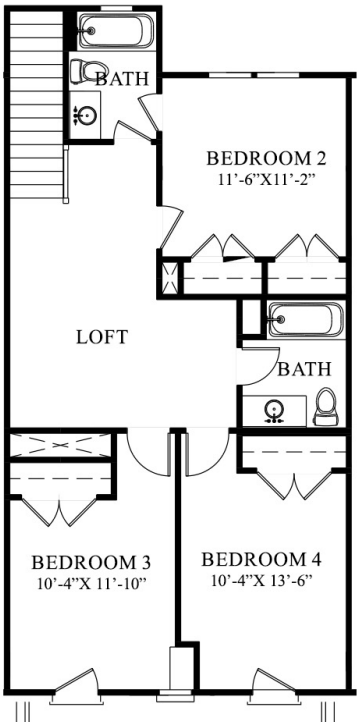

The elevation and plans contained herein are not to scale and are graphic illustrations for marketing and presentation purpose only. They do not constitute a contact or guarantee on part of Townscape Realty. Actual homes may vary prior to or during construction. Square footage and room dimensions are approximate. Exterior materials may vary. Some features shown may be optional. Accordingly, neither these materials, nor any communication made or given in connection with these materials, may be deemed to constitute only representation or warranty or may otherwise be relied upon by persons or entity unless conveyed in written form. The builders reserve the right to substitute materials and components of similar quality, and to change features, option, price and architectural details without notice.

REALTOR®

EQUAL HOUSING OPPORTUNITY

The Kearny Townhomes



Lot 120 • 210 Kearny St • $574,900

4 Bedroom
3.5 Bath
2,349 Sqft

Featuring:


- Park view
- Quartz countertops
- Upscale plumbing fixtures
- Private courtyard

VILLAGE at Oakland Springs


Marketed by Townscape Realty

BUILT BY BRYAN

First Floor

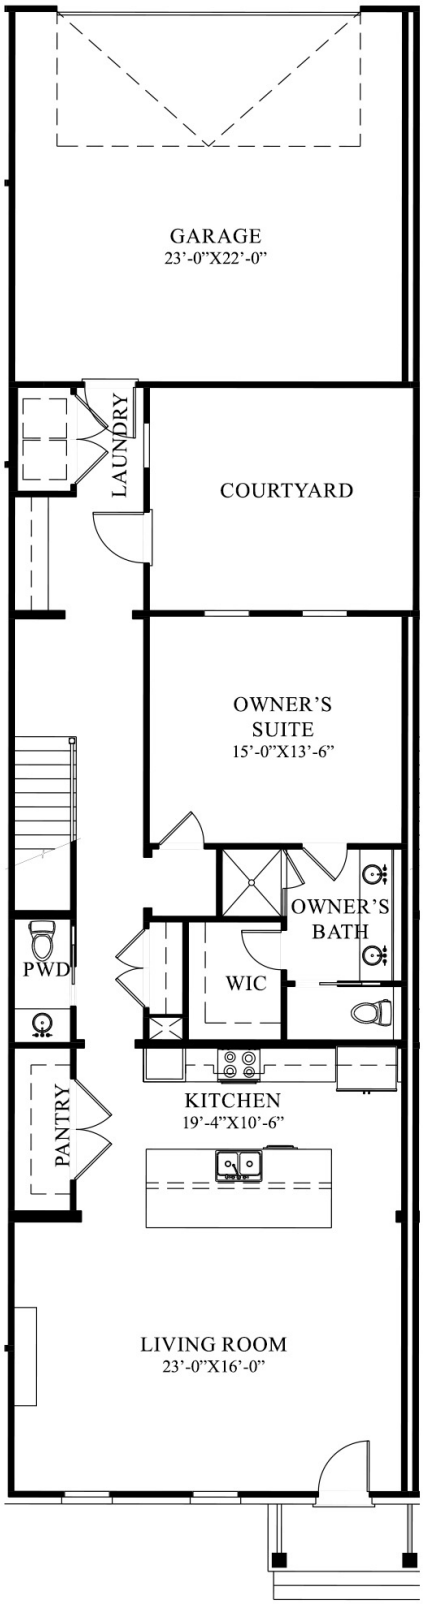

Second Floor

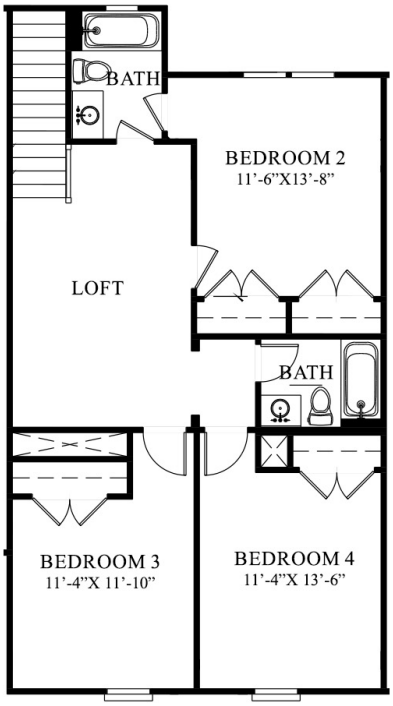

The elevation and plans contained herein are not to scale and are graphic illustrations for marketing and presentation purpose only. They do not constitute a contact or guarantee on part of Townscape Realty. Actual homes may vary prior to or during construction. Square footage and room dimensions are approximate. Exterior materials may vary. Some features shown may be optional. Accordingly, neither these materials, nor any communication made or given in connection with these materials, may be deemed to constitute only representation or warranty or may otherwise be relied upon by persons or entity unless conveyed in written form. The builders reserve the right to substitute materials and components of similar quality, and to change features, option, price and architectural details without notice.

REALTOR® EQUAL HOUSING OPPORTUNITY

The Kearny Townhomes



Lot 122 • 214 Kearny St • $599,440

4 Bedroom
3.5 Bath
2,385 Sqft

Featuring:


- Park view
- Quartz countertops
- Upscale plumbing fixtures
- Private courtyard

VILLAGE at Oakland Springs


Marketed by Townscape Realty

BUILT BY BRYAN

First Floor

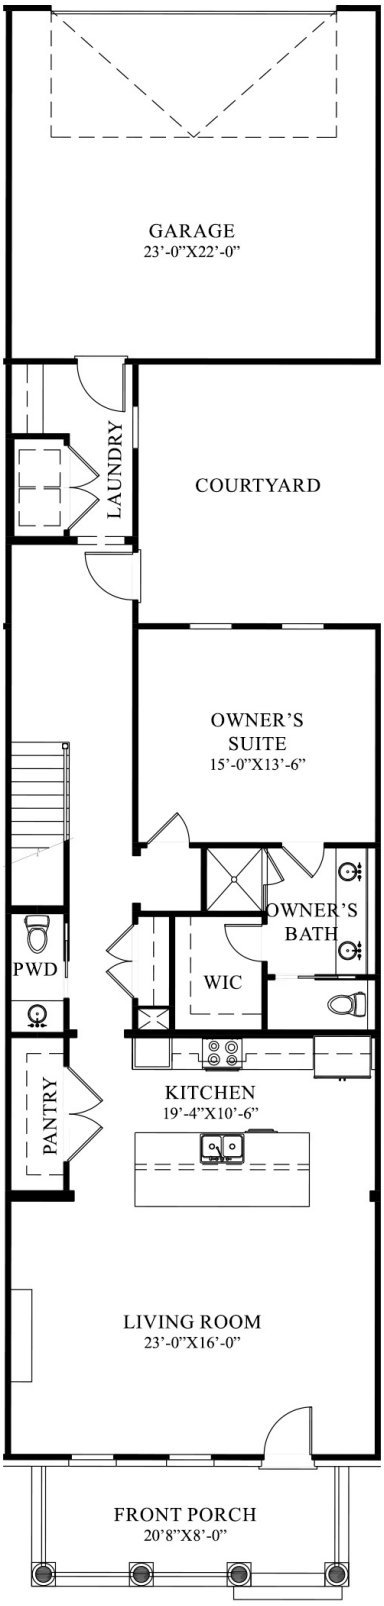

Second Floor

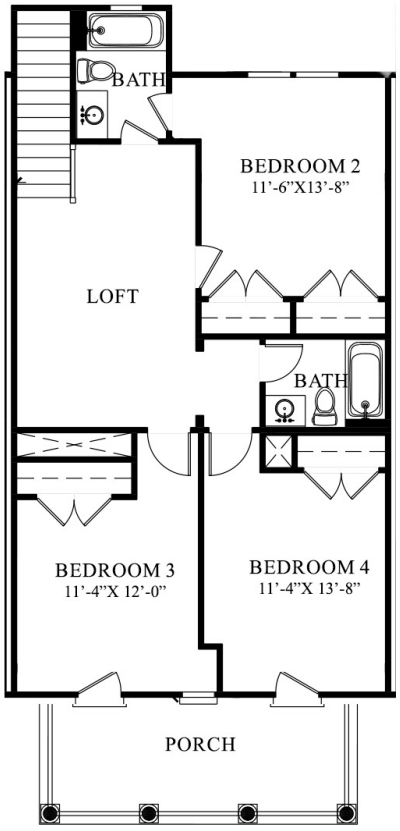

The elevation and plans contained herein are not to scale and are graphic illustrations for marketing and presentation purpose only. They do not constitute a contact or guarantee on part of Townscape Realty. Actual homes may vary prior to or during construction. Square footage and room dimensions are approximate. Exterior materials may vary. Some features shown may be optional. Accordingly, neither these materials, nor any communication made or given in connection with these materials, may be deemed to constitute only representation or warranty or may otherwise be relied upon by persons or entity unless conveyed in written form. The builders reserve the right to substitute materials and components of similar quality, and to change features, option, price and architectural details without notice.

REALTOR® EQUAL HOUSING OPPORTUNITY

The Kearny Townhomes



Lot 124 • 218 Kearny St • $618,400

4 Bedroom
3.5 Bath
2,373 Sqft

Featuring:


- Park view
- Quartz countertops
- Upscale plumbing fixtures
- Private courtyard
- 2-car garage

VILLAGE at Oakland Springs


Marketed by Townscape Realty

BUILT BY BRYAN

First Floor

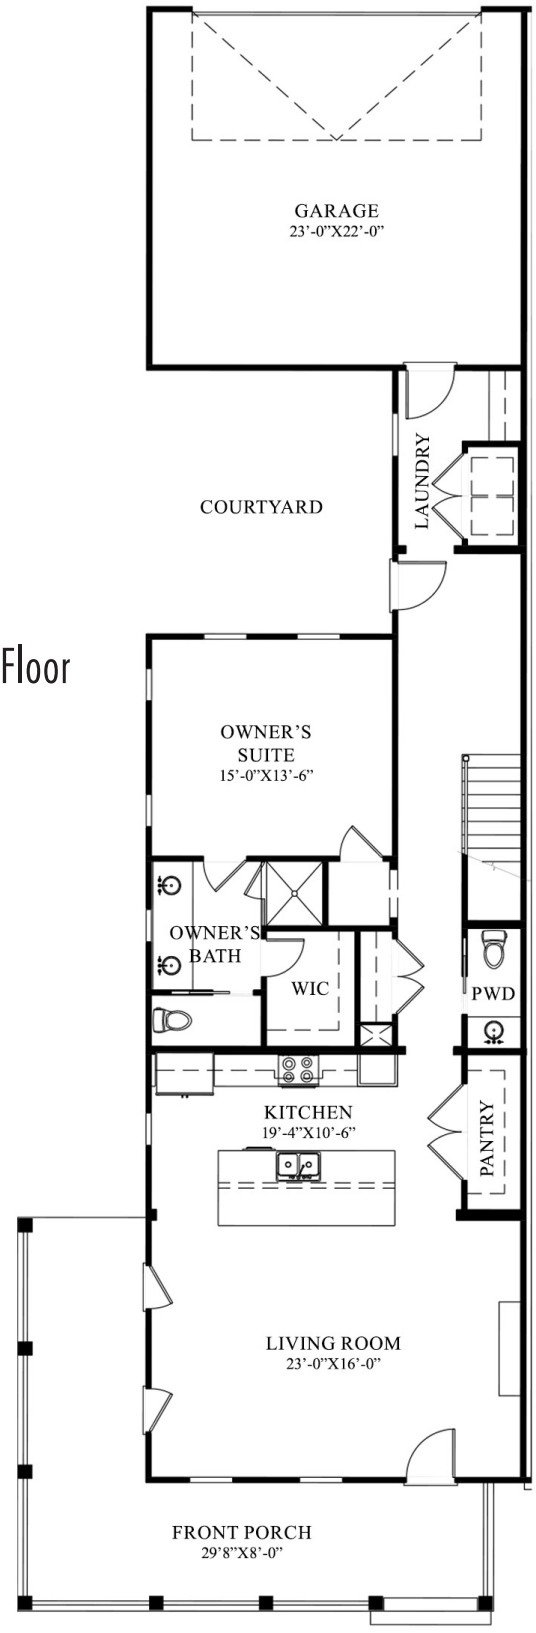

Second Floor

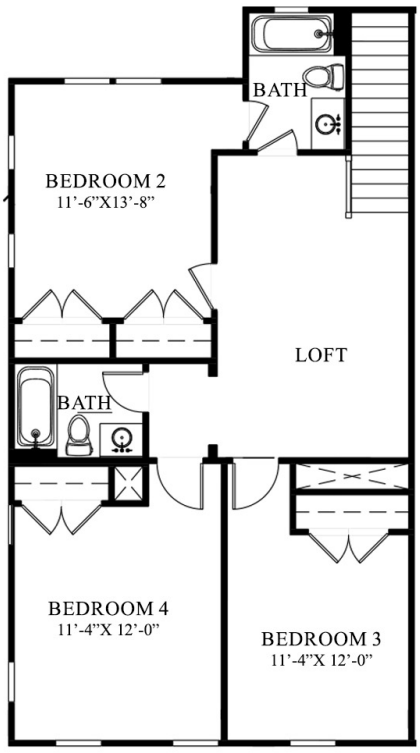

The elevation and plans contained herein are not to scale and are graphic illustrations for marketing and presentation purpose only. They do not constitute a contact or guarantee on part of Townscape Realty. Actual homes may vary prior to or during construction. Square footage and room dimensions are approximate. Exterior materials may vary. Some features shown may be optional. Accordingly, neither these materials, nor any communication made or given in connection with these materials, may be deemed to constitute only representation or warranty or may otherwise be relied upon by persons or entity unless conveyed in written form. The builders reserve the right to substitute materials and components of similar quality, and to change features, option, price and architectural details without notice.

REALTOR® EQUAL HOUSING OPPORTUNITY



Timeless Design. Effortless Living.
An Exceptional Location.

Discover luxury, low-maintenance living at The Kearny Townhomes, on the park, an exclusive collection of ten beautifully designed residences in the heart of Village at Oakland Springs in Madison, Alabama.

Blending timeless architecture with modern sophistication, these thoughtfully designed town homes feature spacious floor plans, designer kitchens, elegant finishes and two-car garages.

Perfectly positioned along a charming neighborhood park, residents enjoy easy access to the Meeting House, fitness center, resort-style pool, scenic lake and walking trail—all within a thoughtfully planned, walkable community served by Madison City Schools.

Less maintenance. More living. A place to truly feel at home.



Christine Elder
REALTOR®
Sales Executive
256.427.1557
Christine@TownscapeRealty.com



Emily Lauder
REALTOR®
Sales Executive
256.665.0969
Emily@TownscapeRealty.com

Find Your DREAM HOME

VILLAGE at Oakland Springs



VILLAGE at Oakland Springs



VILLAGE at
Oakland Springs

256.384.5051
Open 7 Days a Week
VillageAtOaklandSprings.com
Marketed by Townscape Realty